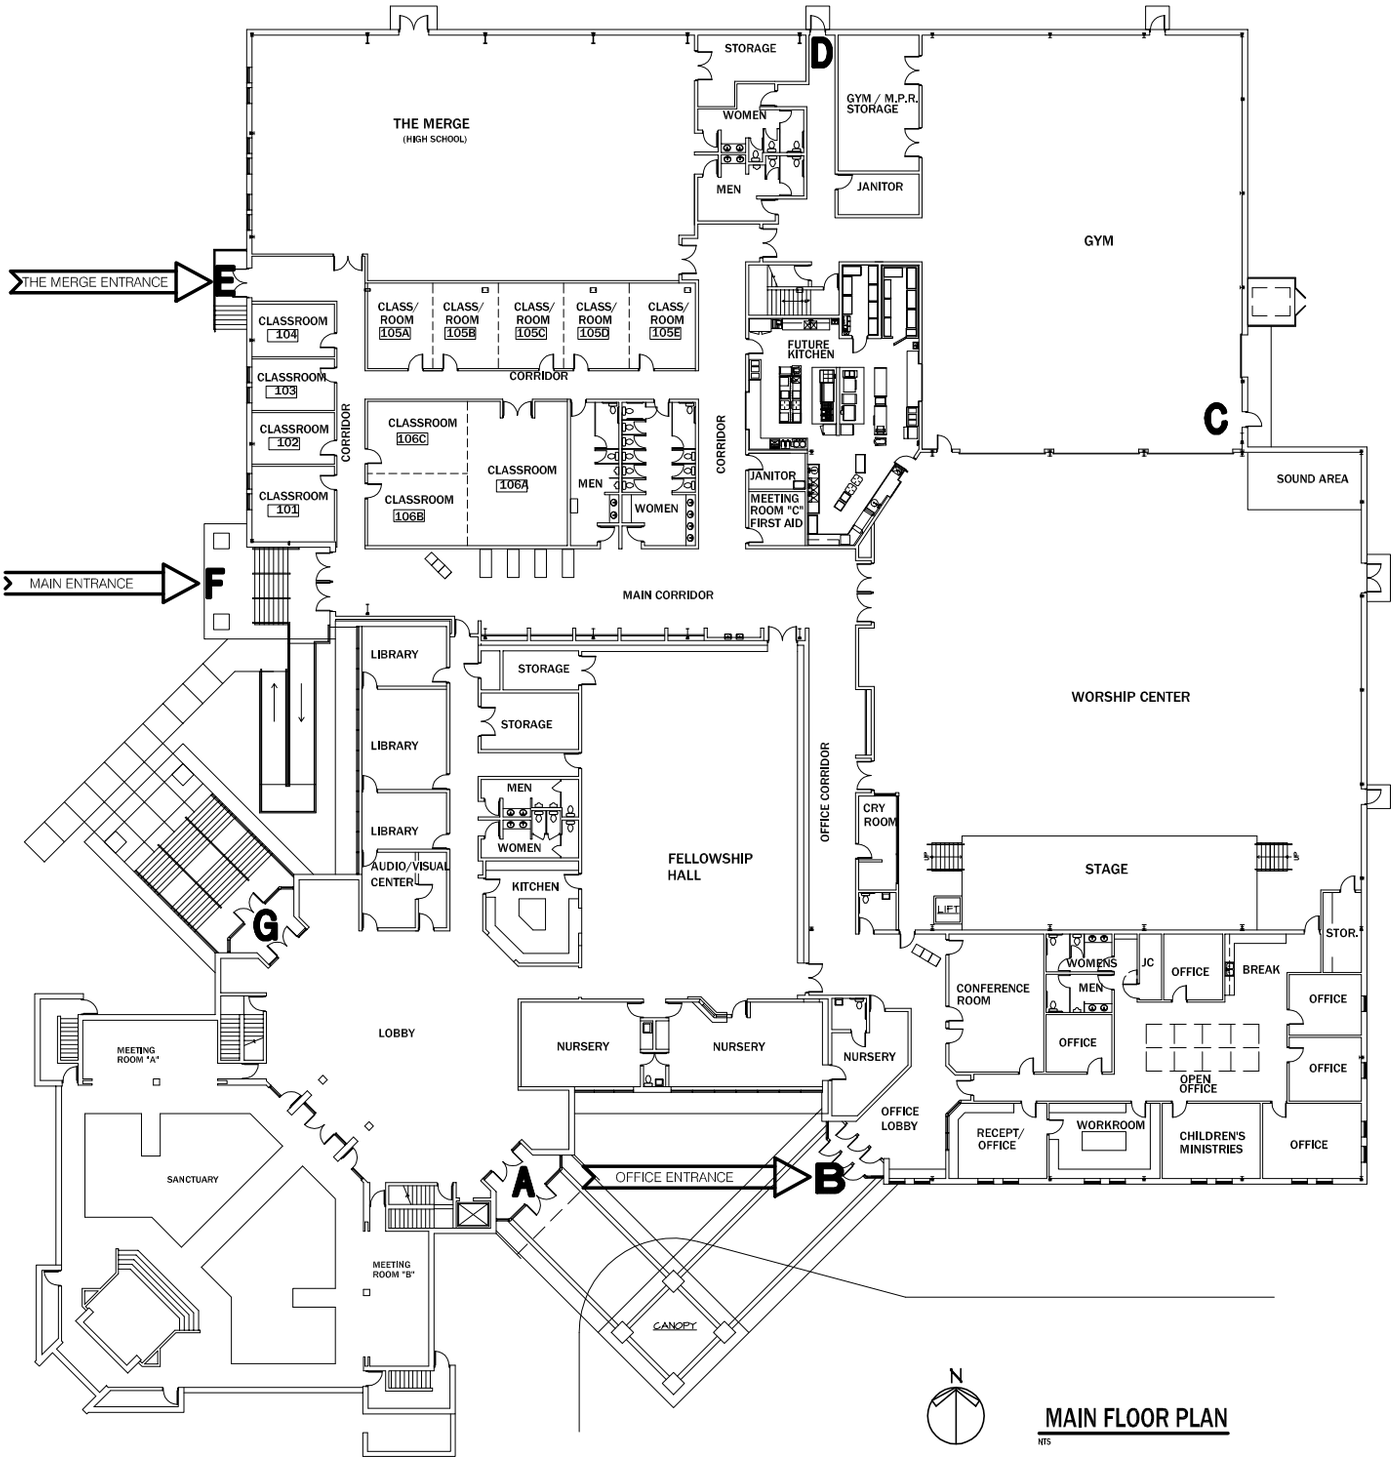

MAIN FLOOR PLAN

NTS